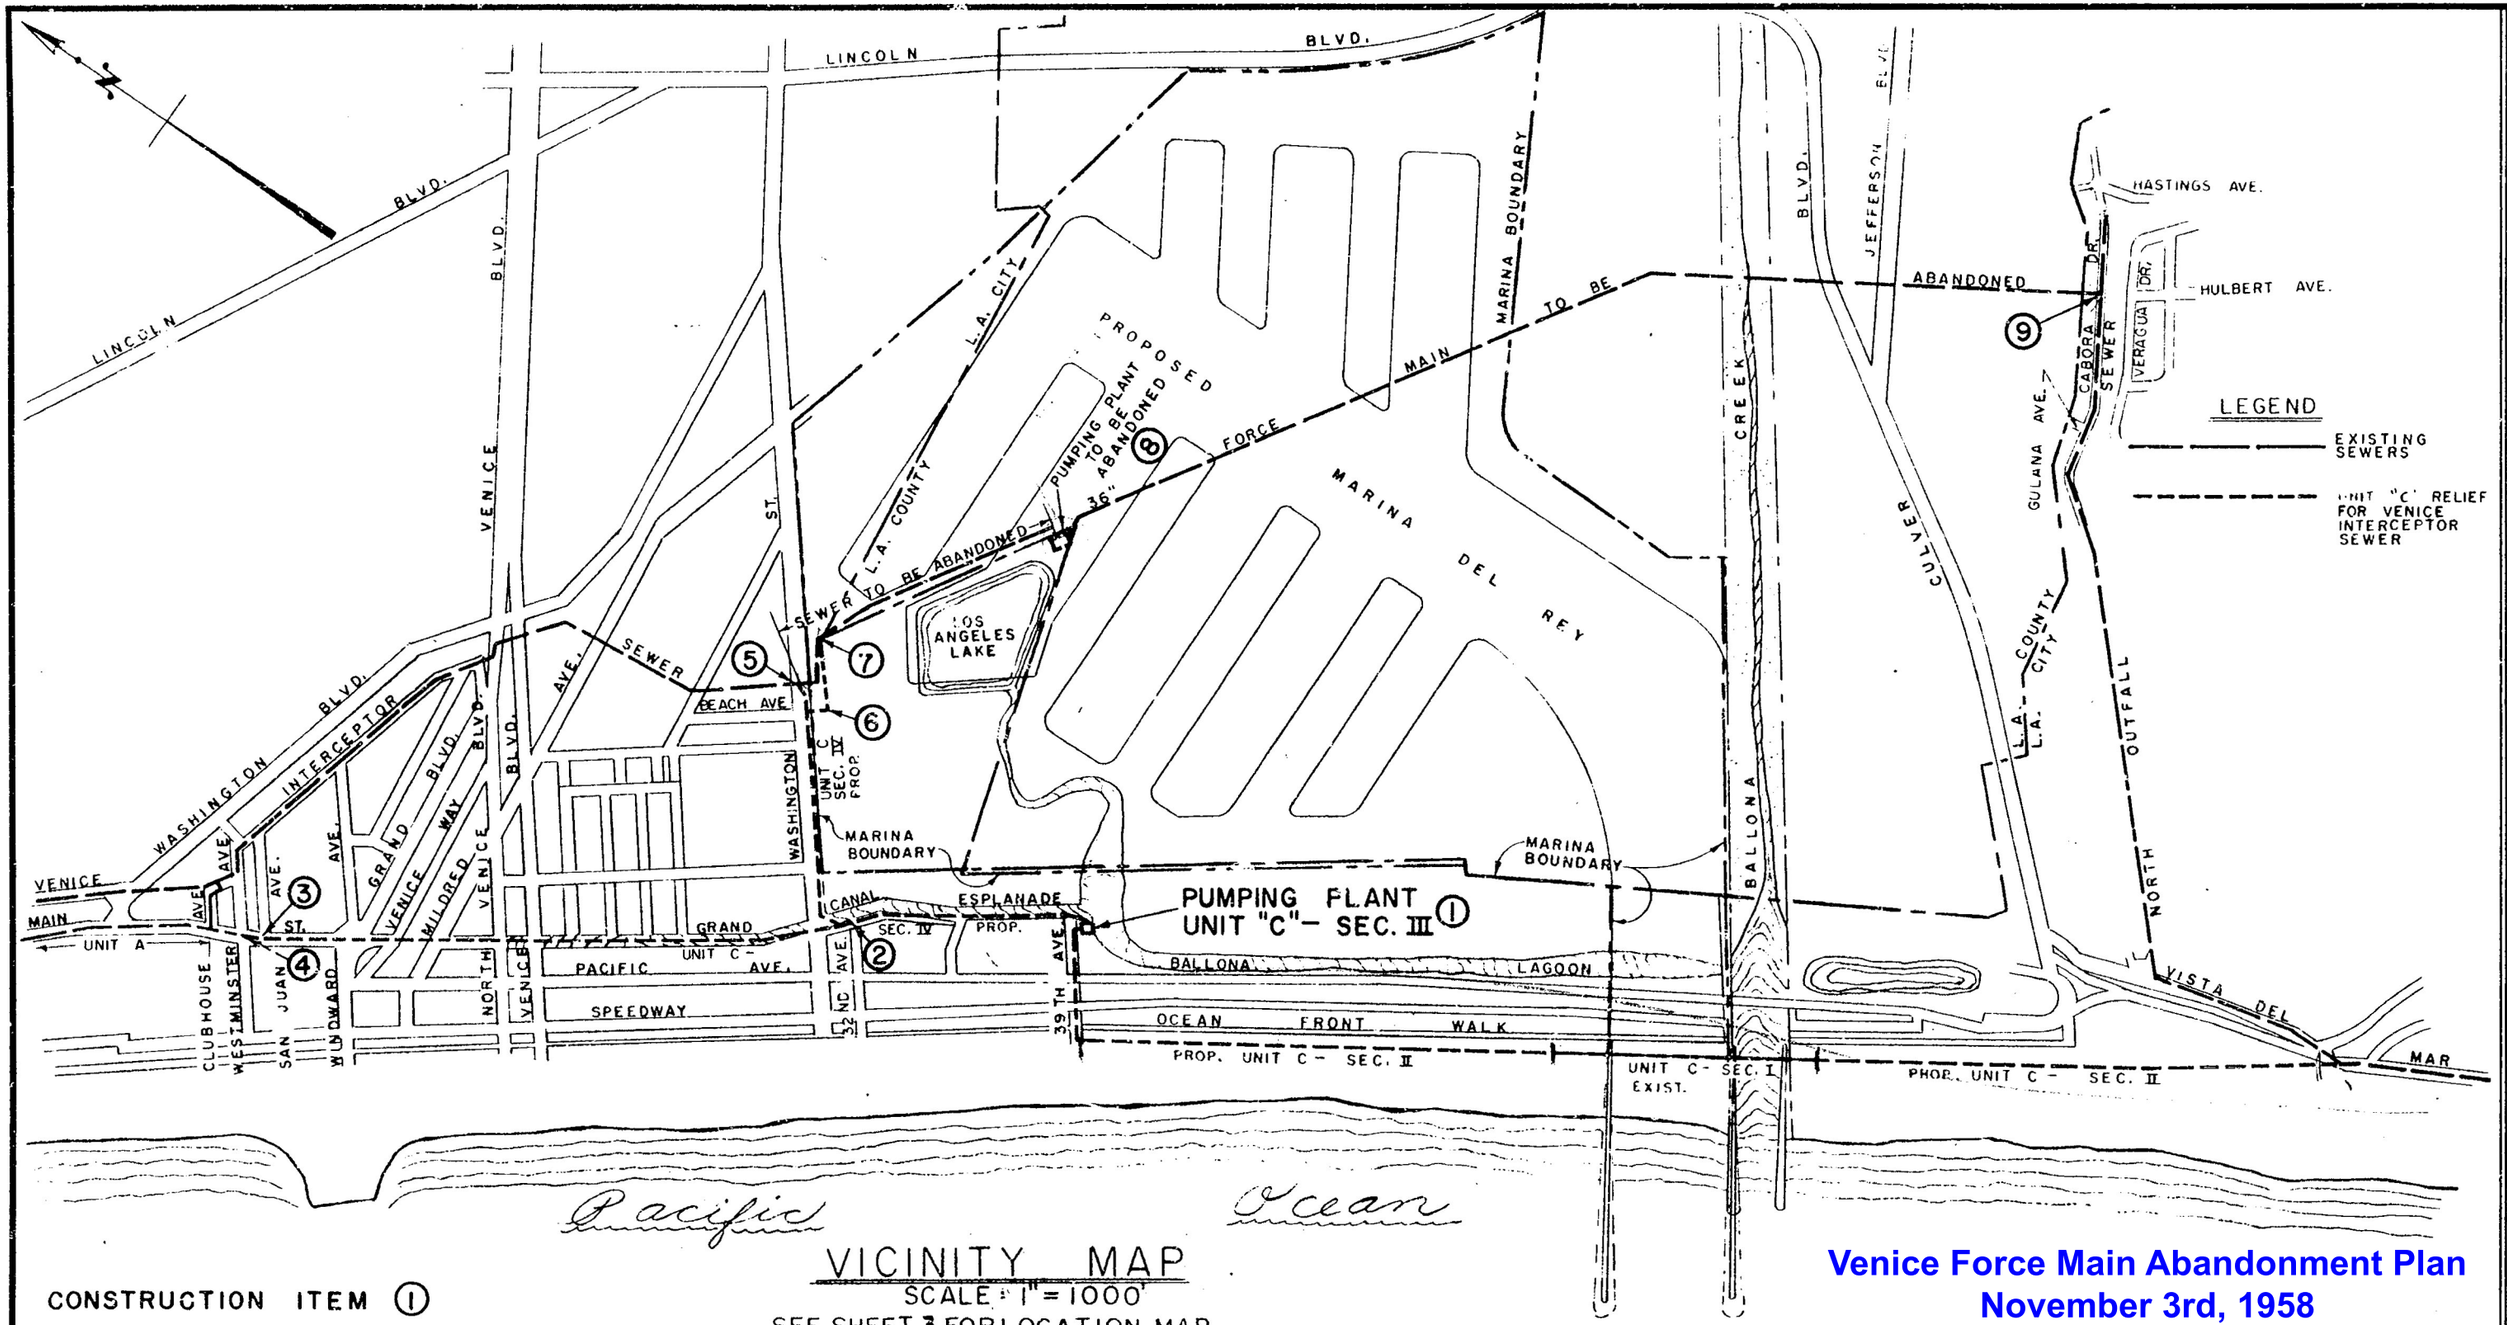

VICINITY MAP

SCALE: 1" = 1000'

SEE SHEET 3 FOR LOCATION MAP

CONSTRUCTION ITEM (1)

Venice Force Main Abandonment Plan
November 3rd, 1958